Project Map

MAPLE RIDGE
British Columbia

APLIN MARTIN
ENGINEERING ARCHITECTURE PLANNING SURVEYING

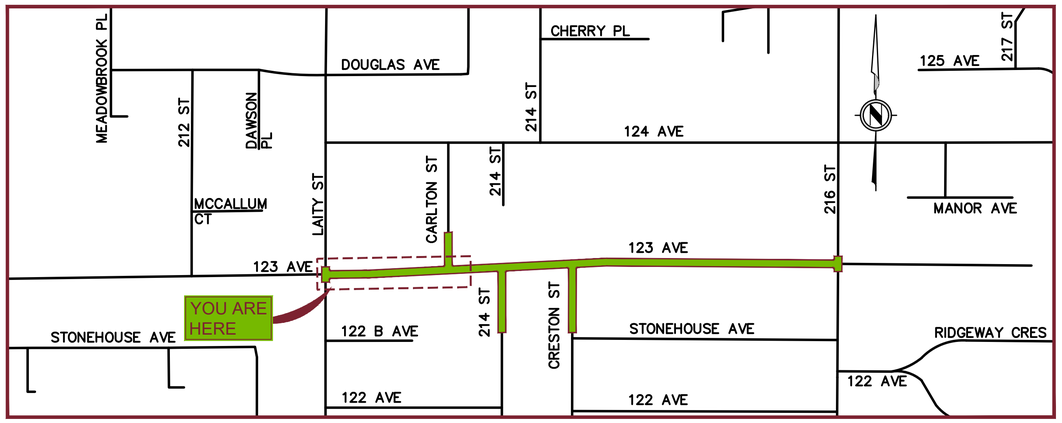

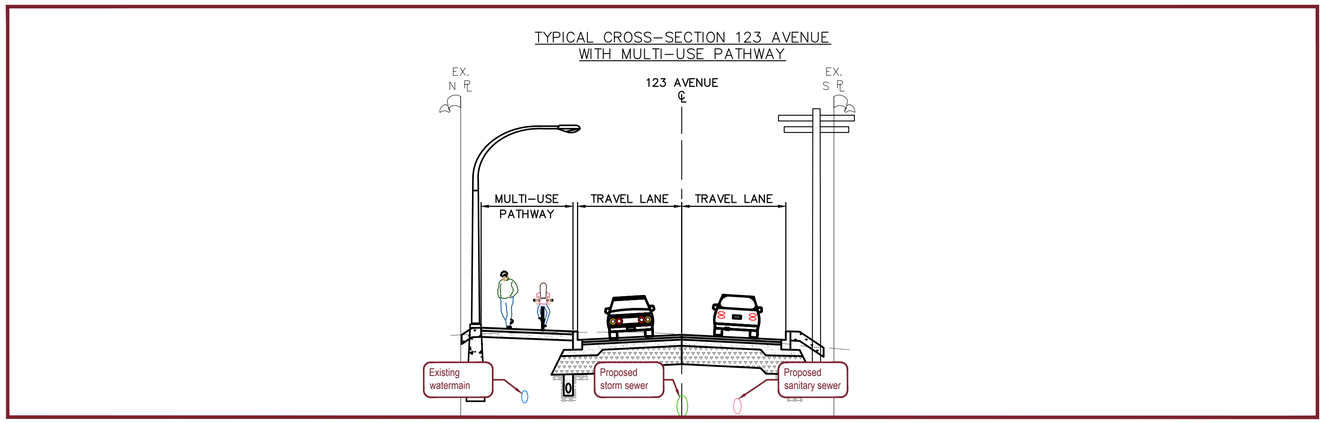

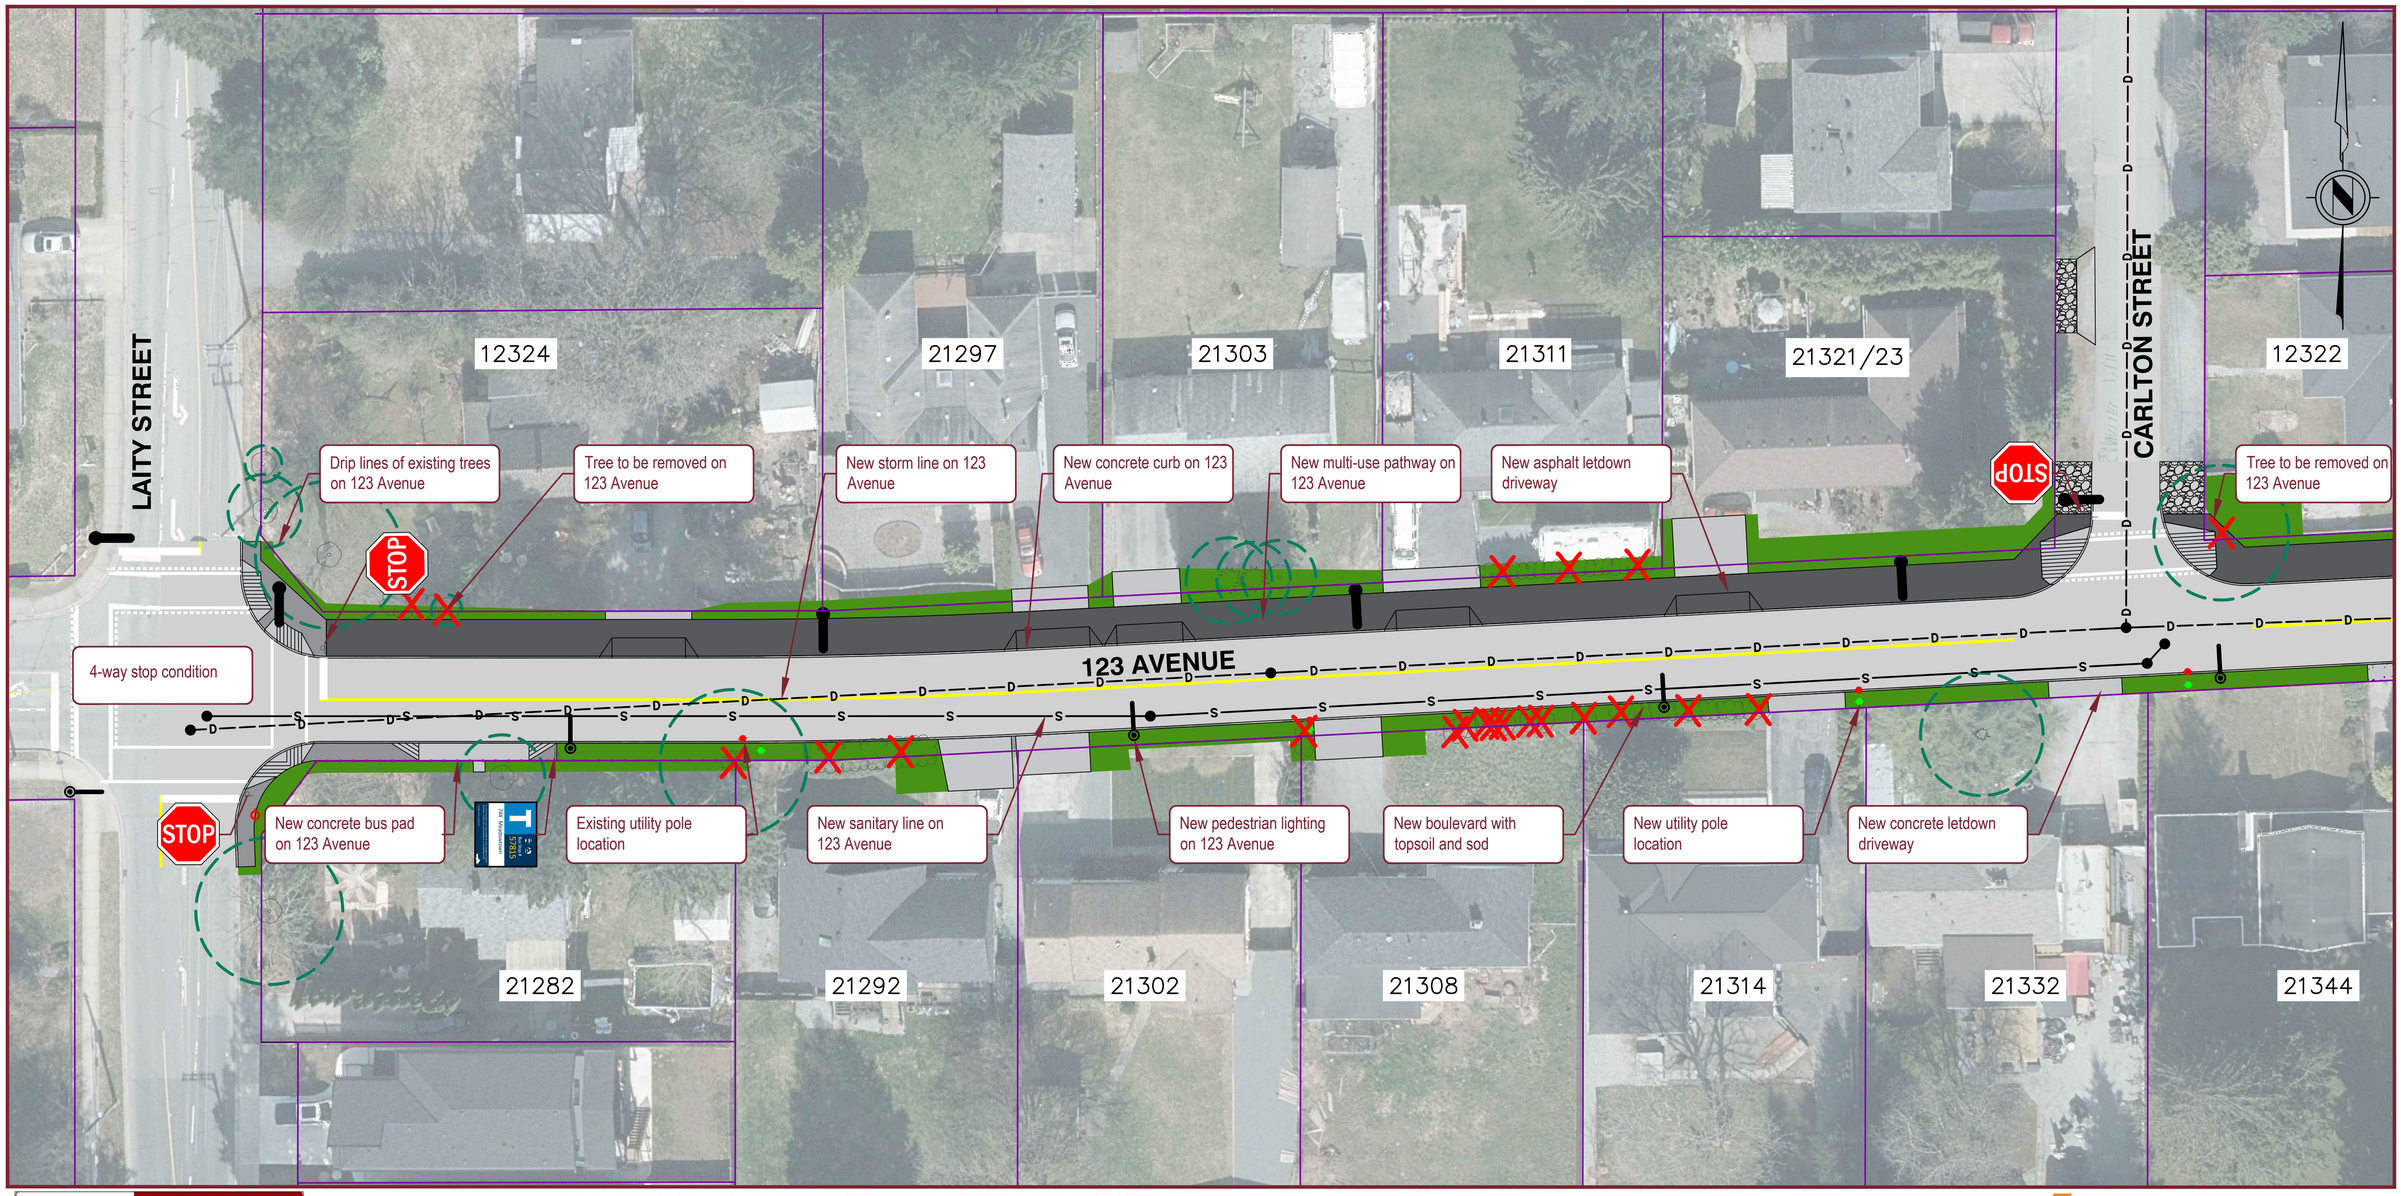

MAPLE RIDGE
British Columbia

SHEET NO. 01
OF 07

123 AVENUE CORRIDOR IMPROVEMENTS
LAITY STREET TO 216 STREET

APLIN MARTIN
ENGINEERING ARCHITECTURE PLANNING SURVEYING

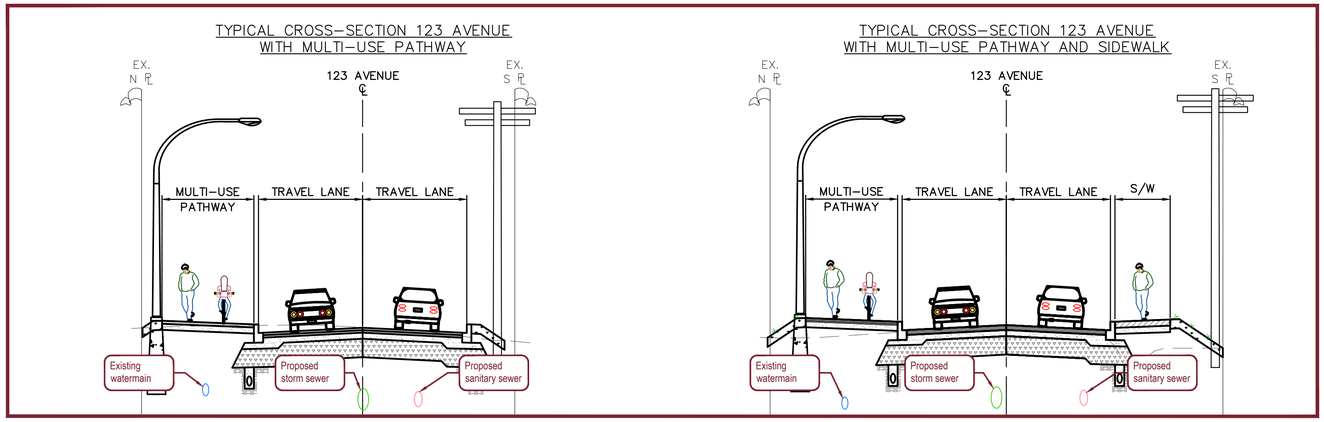

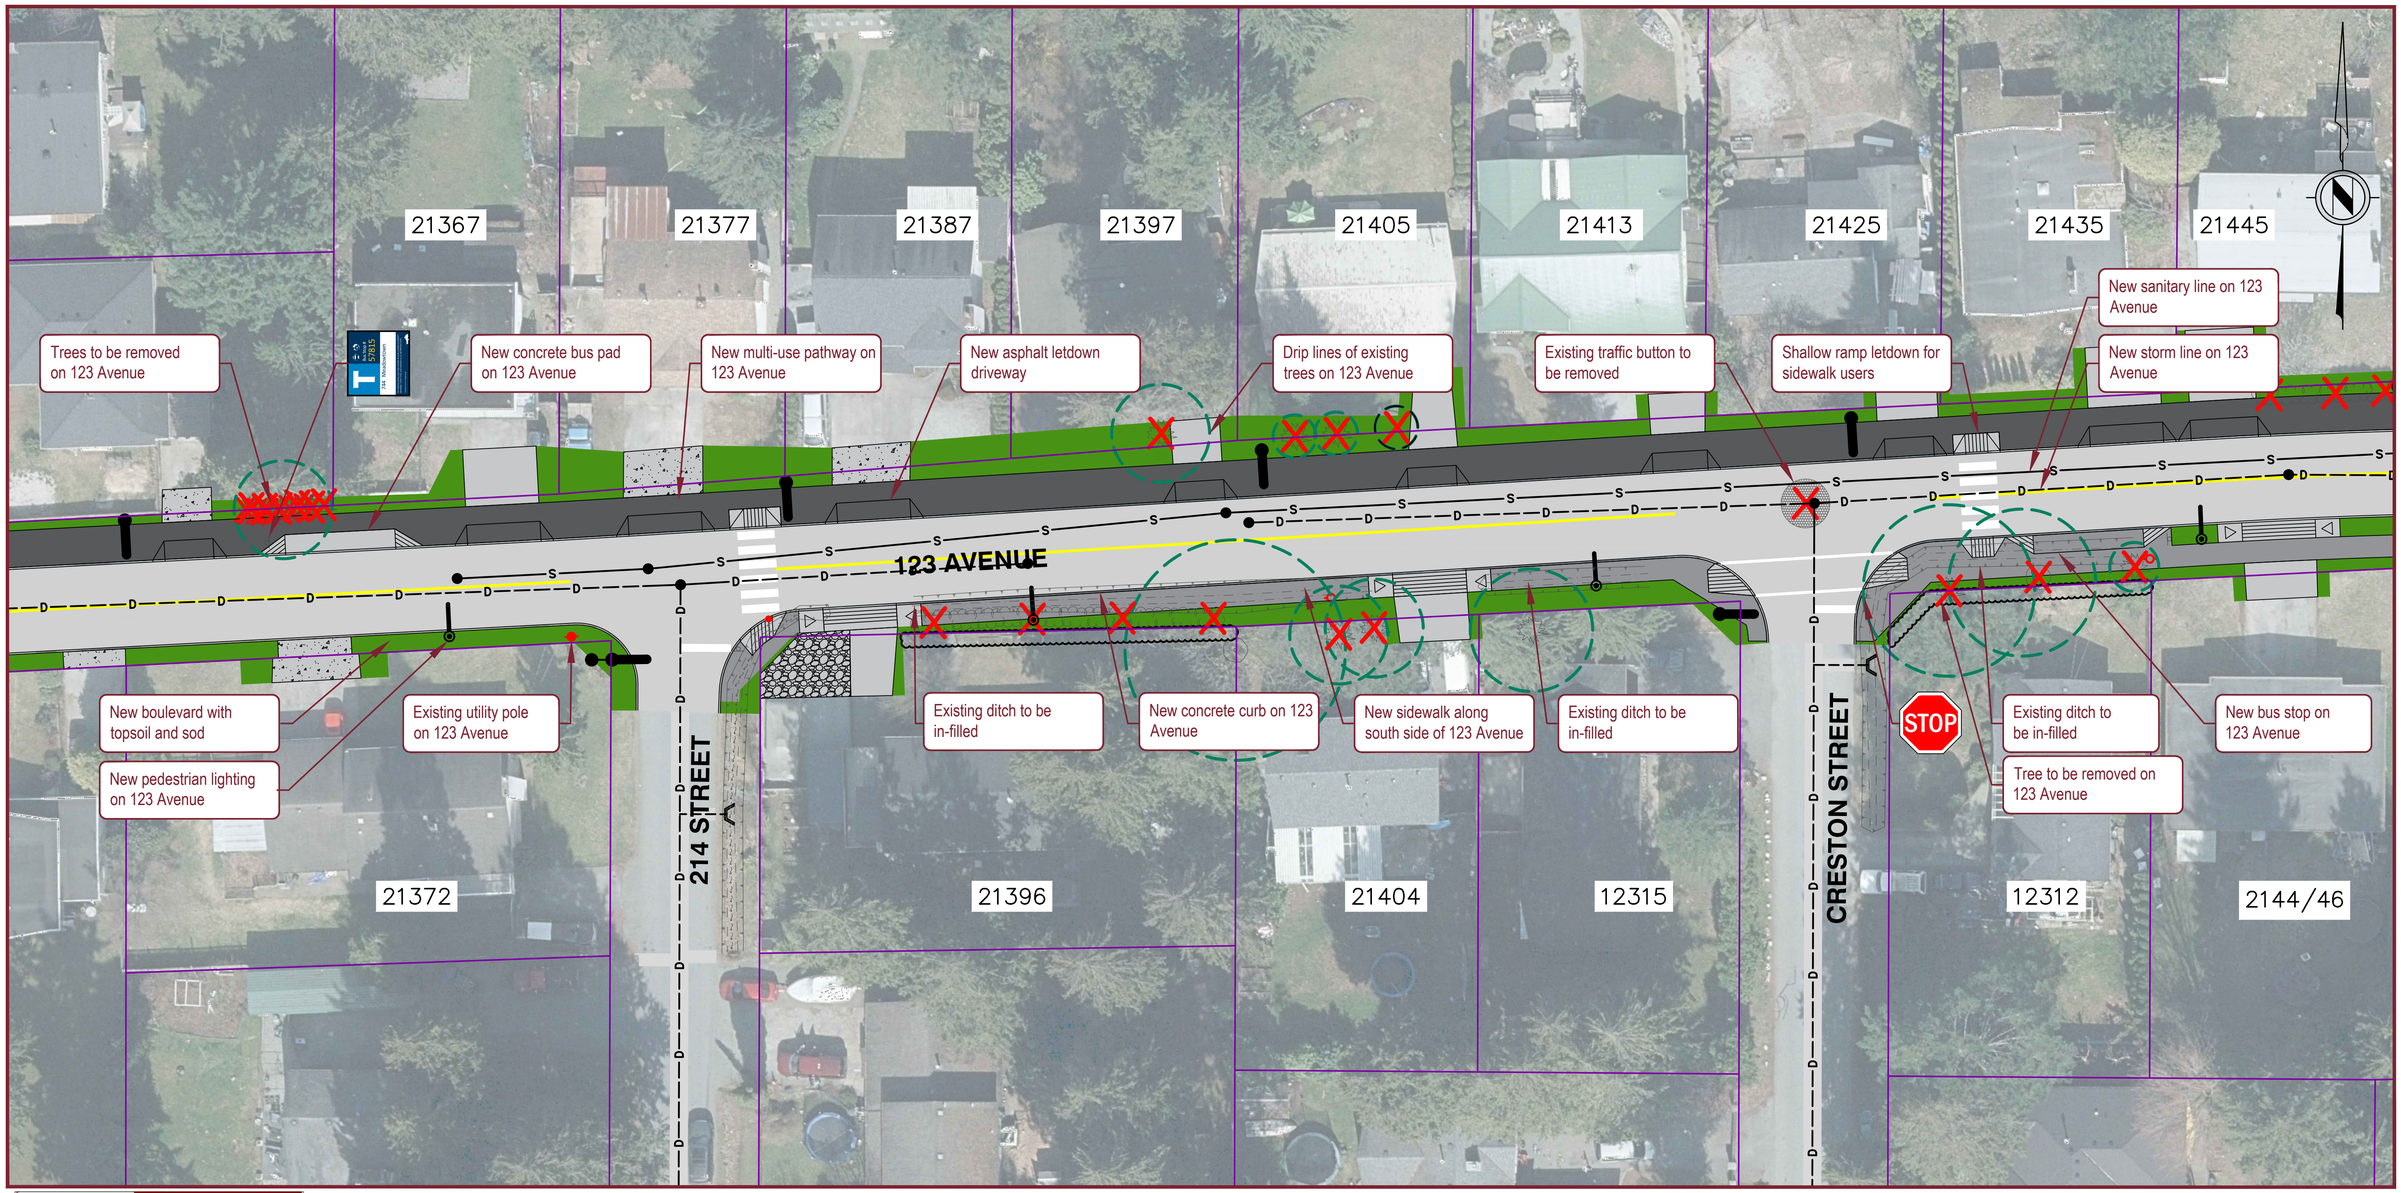

MAPLE RIDGE
British Columbia

SHEET NO. 02
OF 07

123 AVENUE CORRIDOR IMPROVEMENTS
LAITY STREET TO 216 STREET

APLIN MARTIN
ENGINEERING ARCHITECTURE PLANNING SURVEYING

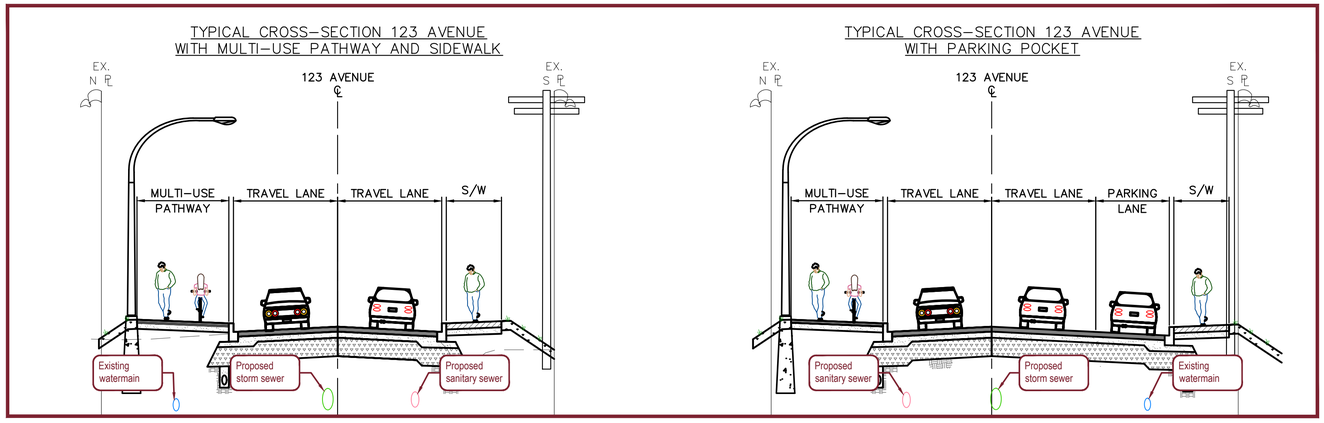

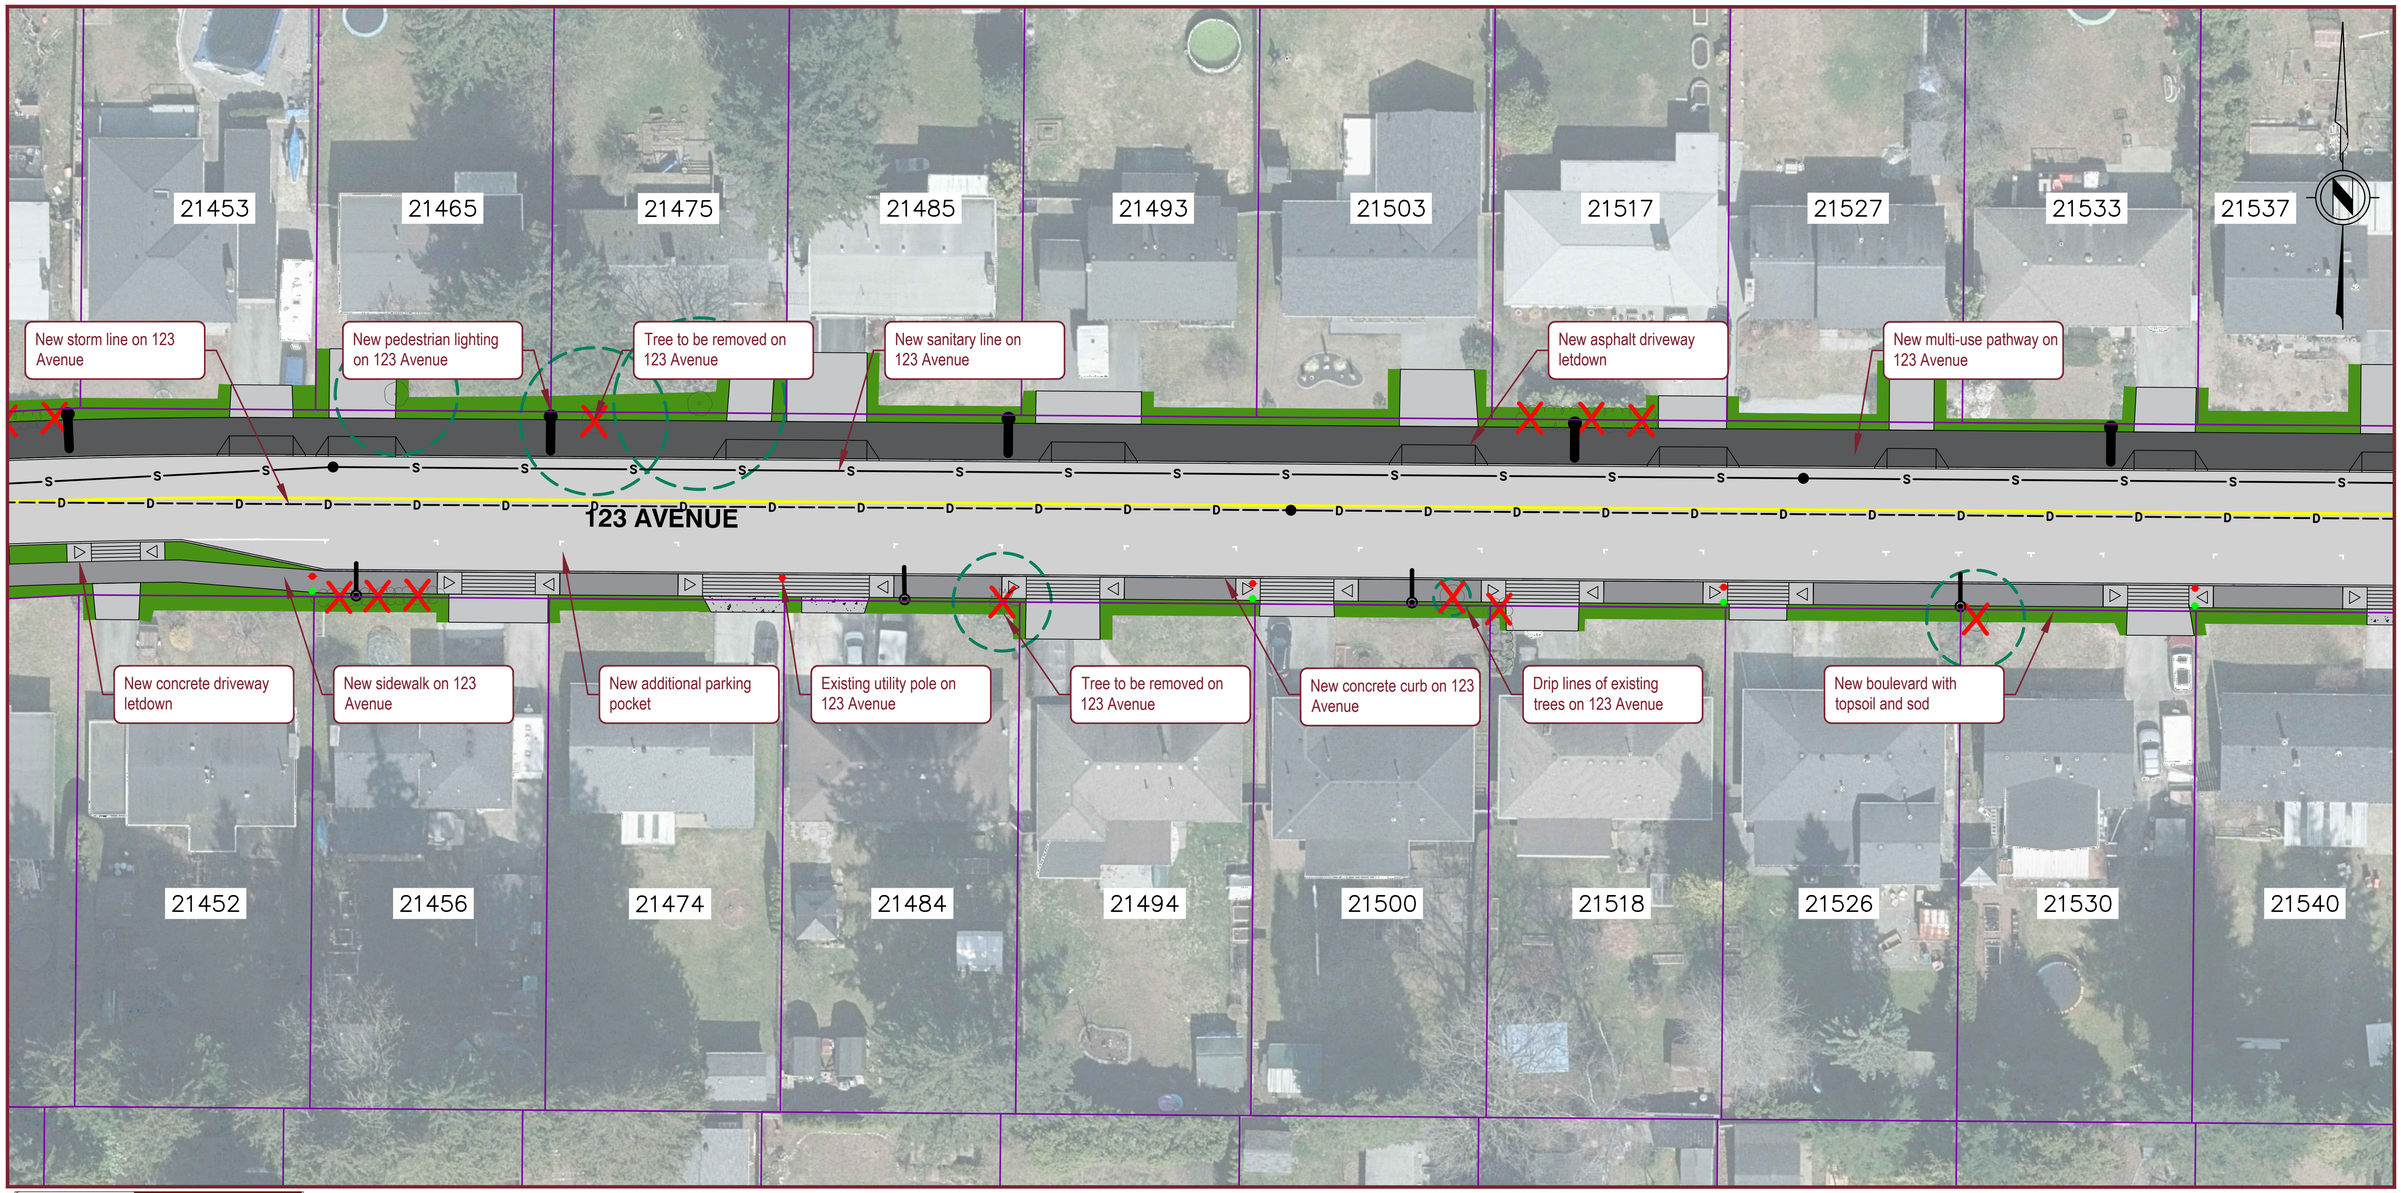

MAPLE RIDGE
British Columbia

SHEET NO. 03
OF 07

123 AVENUE CORRIDOR IMPROVEMENTS
LAITY STREET TO 216 STREET

APLIN MARTIN
ENGINEERING ARCHITECTURE PLANNING SURVEYING

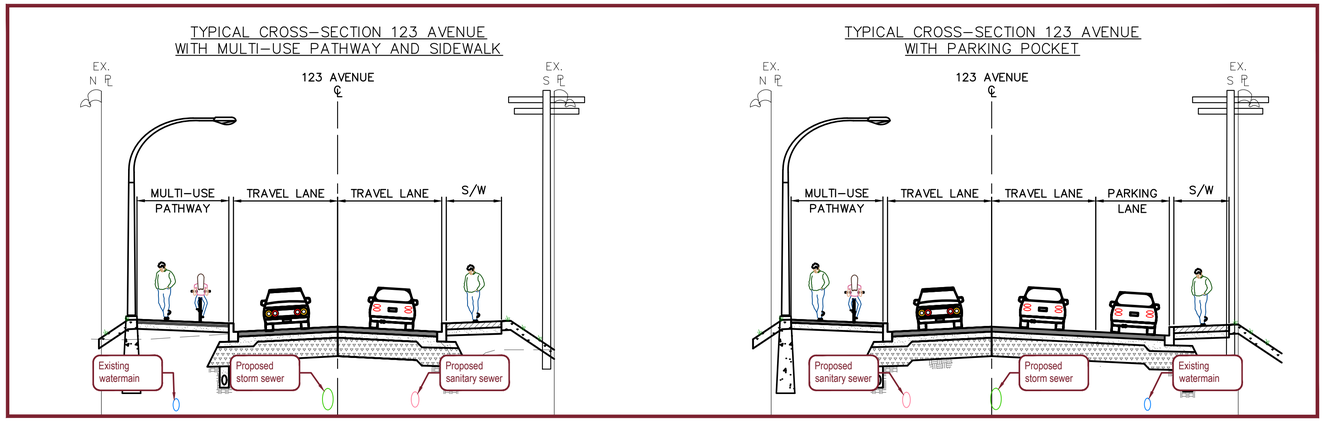

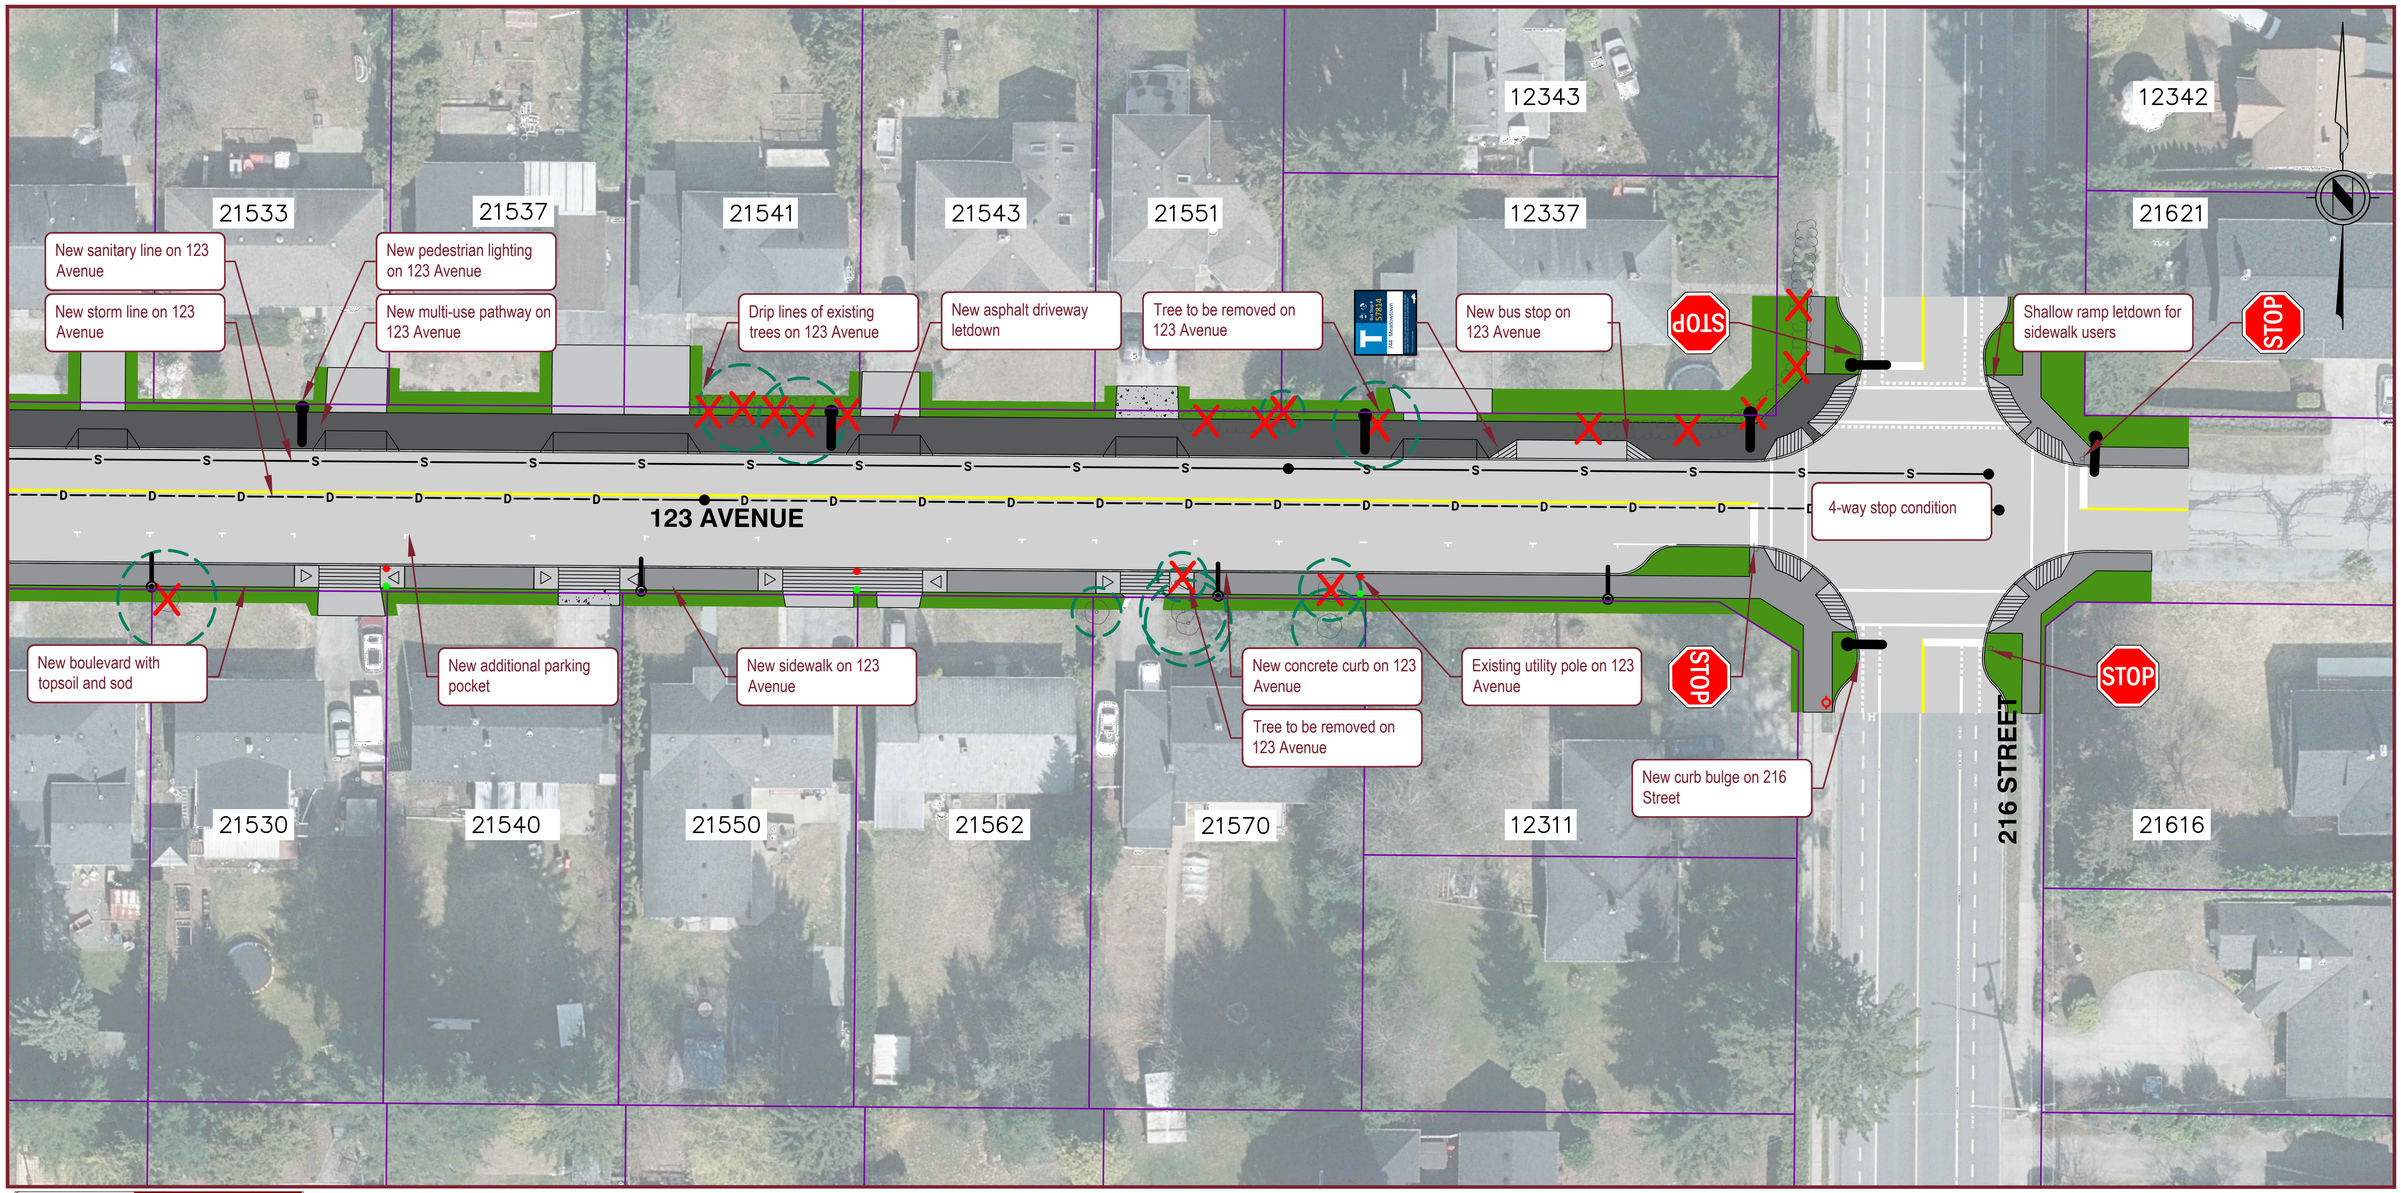

MAPLE RIDGE
British Columbia

SHEET NO. 04
OF 07

123 AVENUE CORRIDOR IMPROVEMENTS
LAITY STREET TO 216 STREET

APLIN MARTIN
ENGINEERING ARCHITECTURE PLANNING SURVEYING

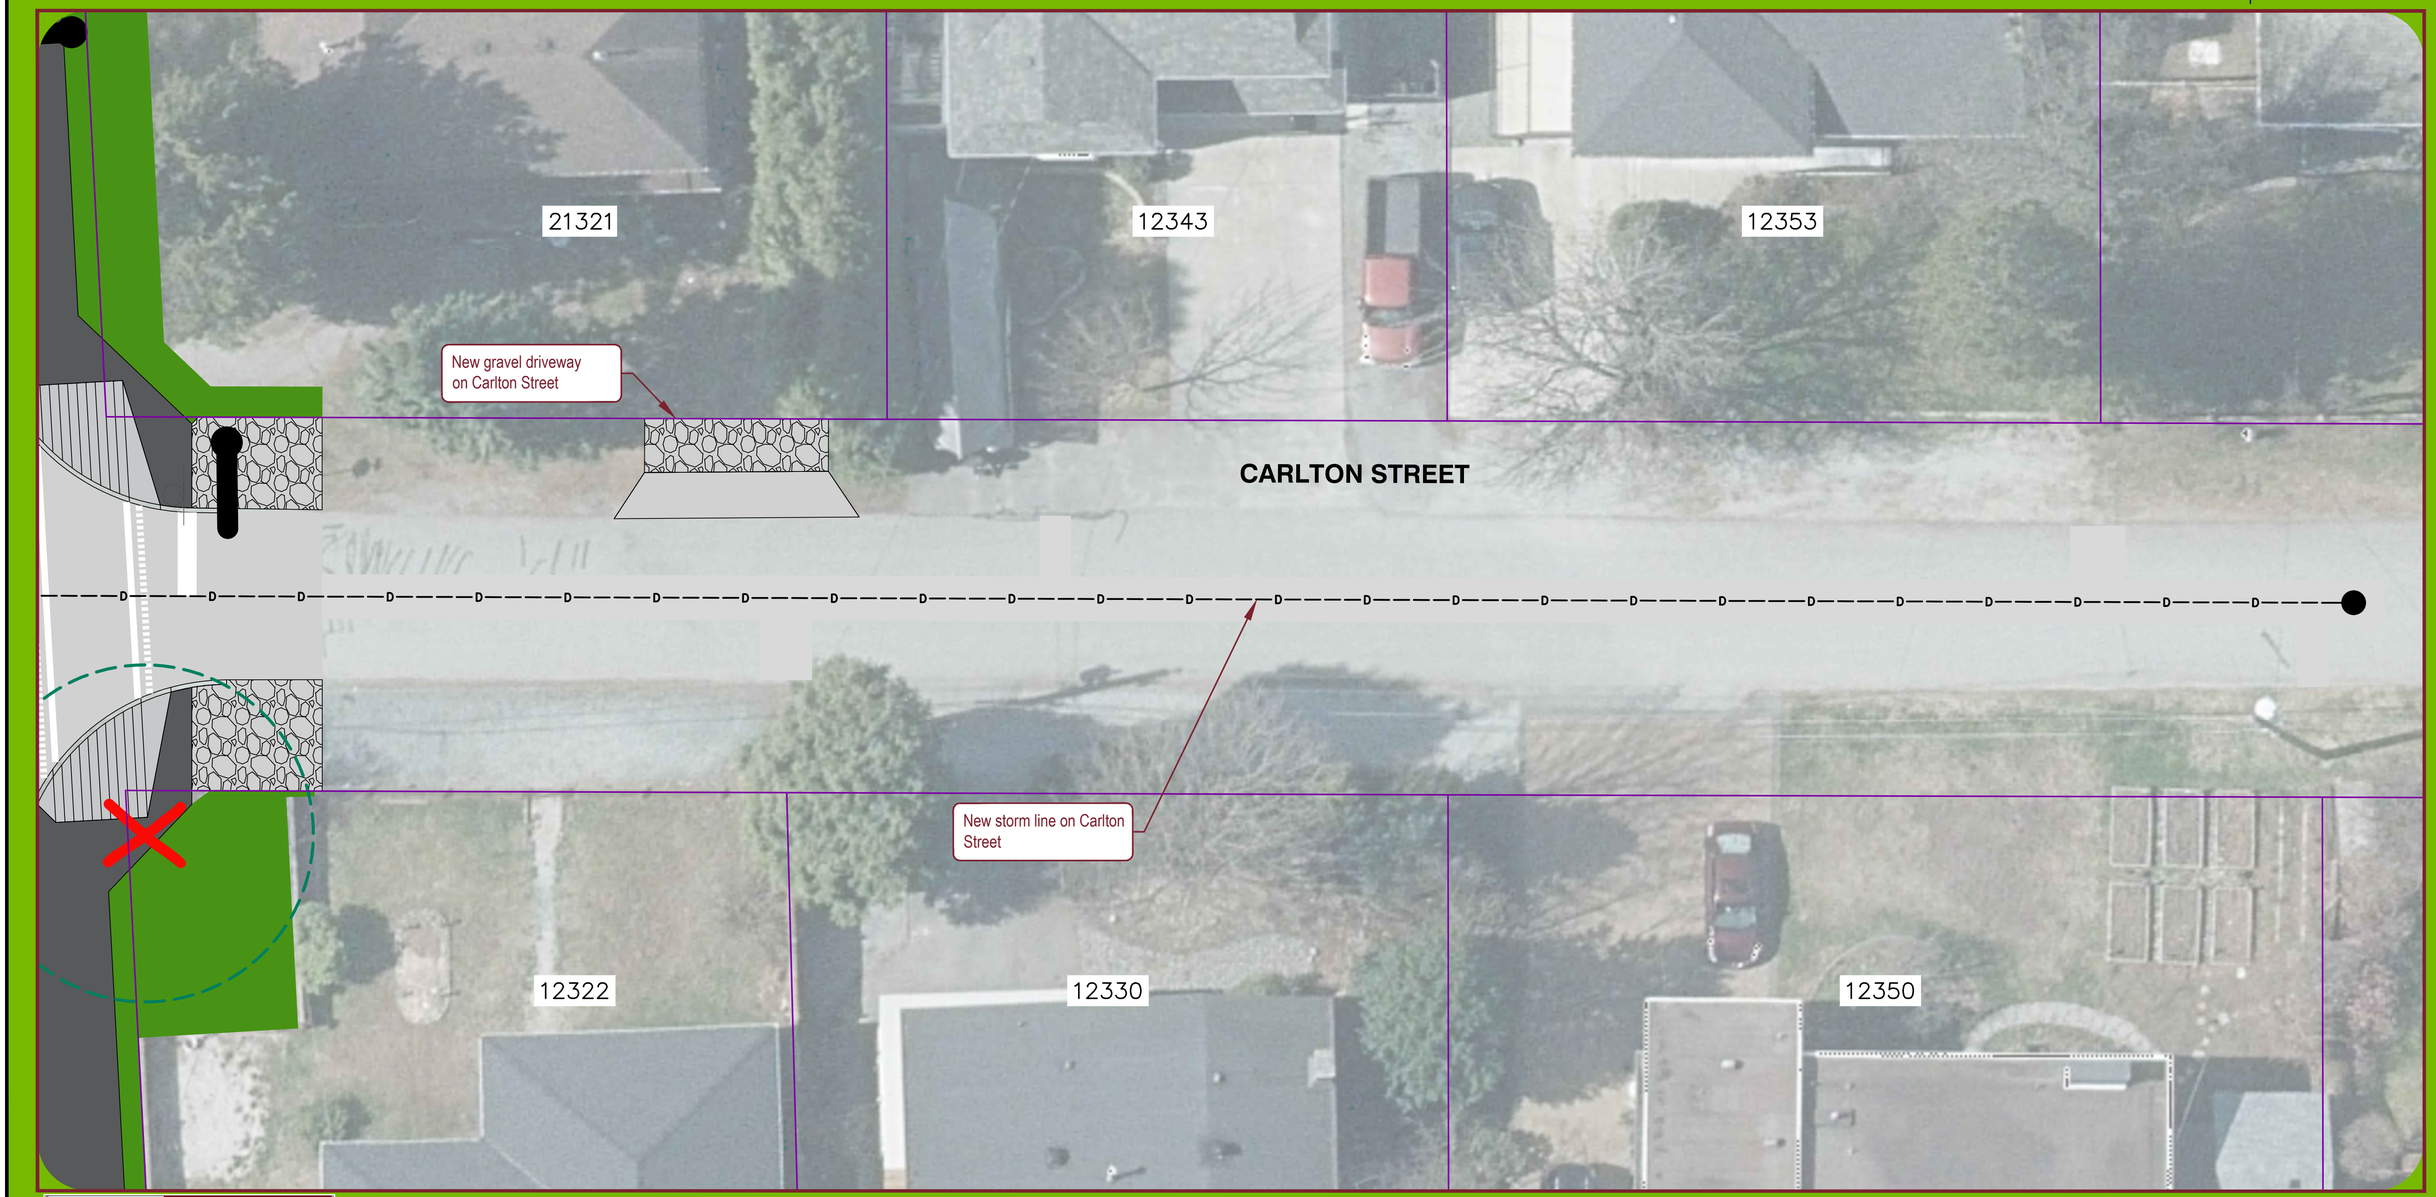

MAPLE RIDGE
British Columbia

SHEET NO. 05
OF 07

123 AVENUE CORRIDOR IMPROVEMENTS
LAITY STREET TO 216 STREET

APLIN MARTIN
ENGINEERING ARCHITECTURE PLANNING SURVEYING

MAPLE RIDGE
British Columbia

SHEET NO. 06
OF 07

123 AVENUE CORRIDOR IMPROVEMENTS
LAITY STREET TO 216 STREET

APLIN MARTIN
ENGINEERING ARCHITECTURE PLANNING SURVEYING

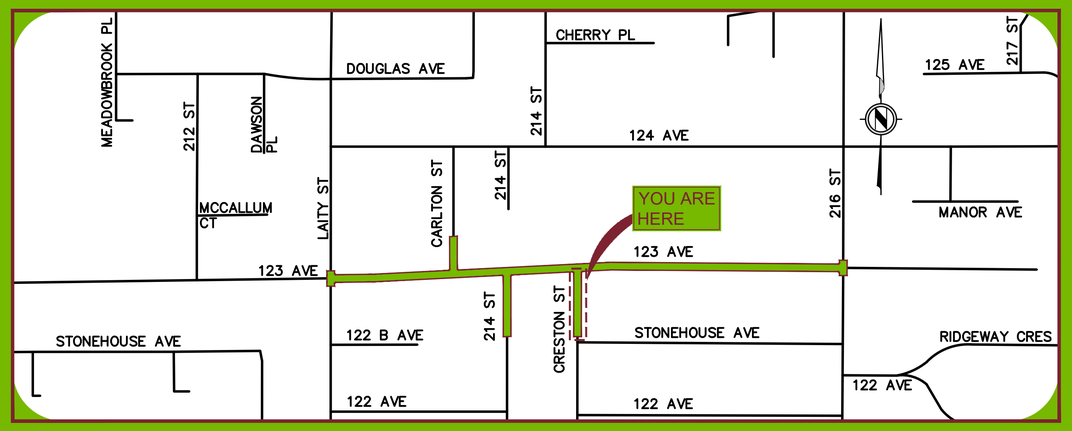

MAPLE RIDGE
British Columbia

SHEET NO. 07
OF 07

123 AVENUE CORRIDOR IMPROVEMENTS
LAITY STREET TO 216 STREET

APLIN MARTIN
ENGINEERING ARCHITECTURE PLANNING SURVEYING